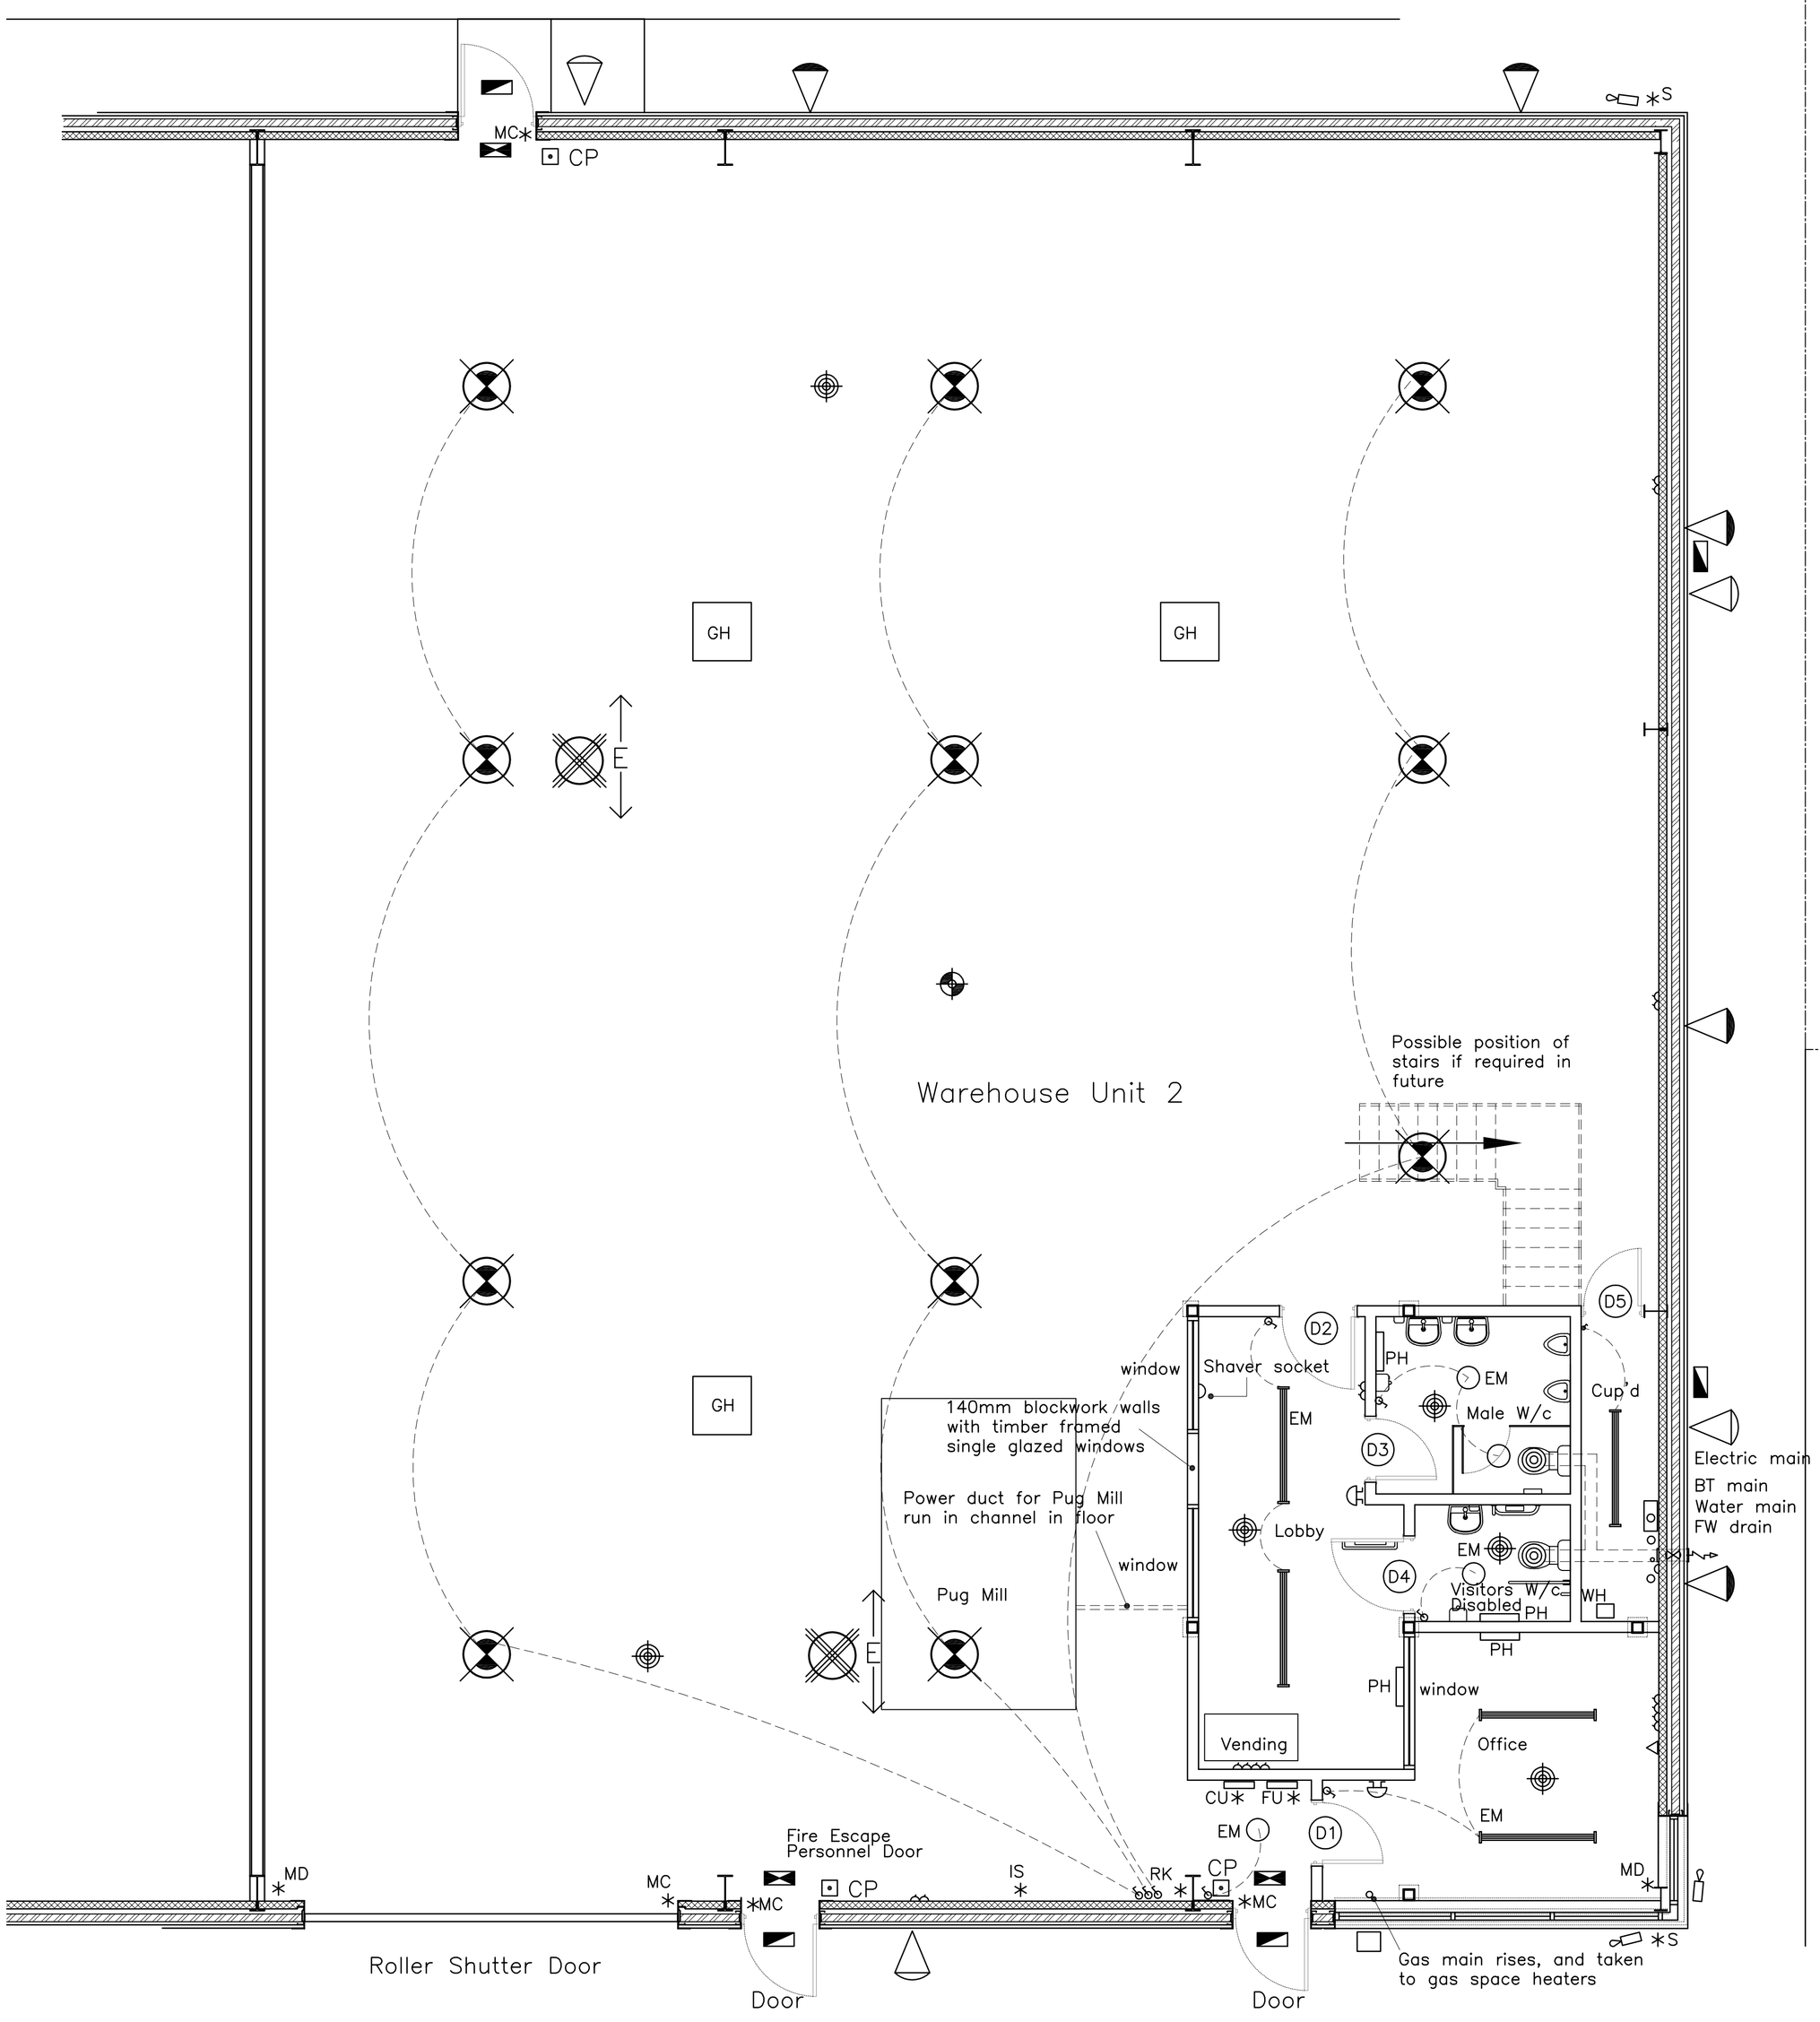

Unit 2 Plan

NOTE
DO NOT SCALE FROM THIS DRAWING. ALL DIMENSIONS RELATING TO SUB-CONTRACTORS OR SUPPLIERS WORK MUST BE CHECKED AND AGREED BETWEEN THE GENERAL CONTRACTOR AND THE SUB-CONTRACTORS AND SUPPLIERS. ALL DIMENSIONS ARE IN MILLIMETRES. IF IN DOUBT ASK.
THIS DRAWING MAY BE SCALED FOR PLANNING PURPOSES ONLY.
ALL WORKS OR MATERIALS INDICATED ON THE DRAWING ARE TO BE TO THE LATEST BRITISH STANDARDS AND ARE TO BE CARRIED OUT IN ACCORDANCE WITH THE RELEVANT CODES OF PRACTICE OR RECOGNIZED TRADE ASSOCIATION RECOMMENDATIONS AND PUBLICATIONS.
© THIS DRAWING IS THE COPYRIGHT OF NASH AND PARTNERS LTD.

Legend

- Twin 1800mm dust tight surface mounted pattern fittings (2x70W) (Crompton VH5 25W/VC5)
- Ceiling fixed 2D bulkhead light fitting
- TP20NM 3/T 2 x 20W Tungsten Halogen
- H1400S HQI Metal Halide Highbay Lights suspended at approx 6700mm AFFL
- Smoke Detector
- Xenon Beacon
- Floodlight 250W MBTN wall mounted
- 28W 2D External Bulkhead light
- ECOB X8NM3/EURO (8W N.Main EN ENT Sign c/w Legend) supplied by Tamlite
- EURO 8NM3 (8W non maintained ext EM Bulkhead light) supplied by Tamlite
- Light switch
- Fire alarm sounder
- CP Fire call point
- MD Movement detector
- MC Magnetic contact
- RK Remote LCD keypad
- IS Internal sounder unit
- PS Power supply unit (cw standby battery)
- S Sounder & decoy sounder
- RE Remote expansion module
- CU Control unit
- FU Fire alarm control unit
- CCTV camera
- Extract fan
- Ceiling grille and ducting for extraction

Female & Male WCs
Vent axia 150mm ACM type in line with all associated accessories

- BT Point
- Double 13 Amp sockets set 300mm AFFL
- PH Electric Panel Heater
- WH Electric Water Heater
- GH Suspended Gas Space Heater

Note
All light switches located 1400mm AFFL to centre of the light switch.

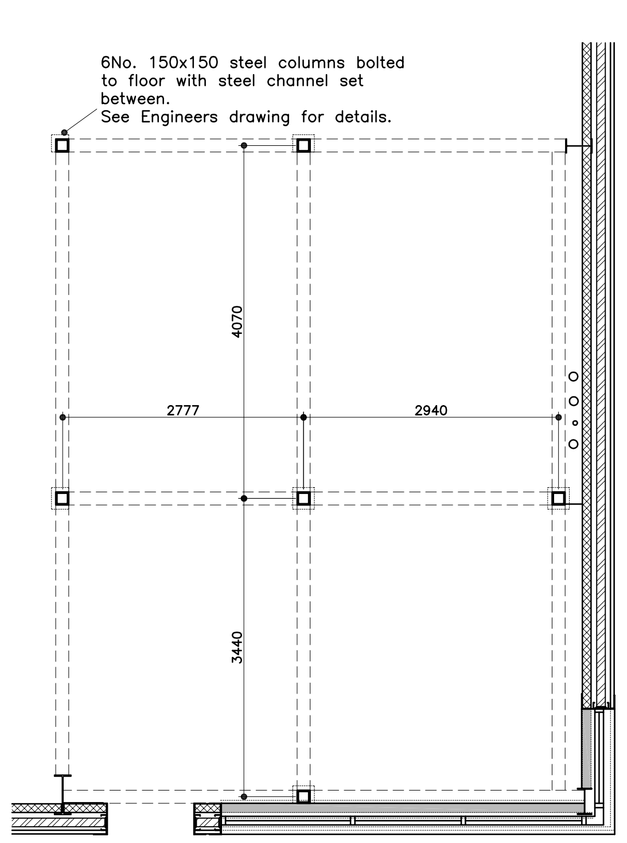

Steelwork Layout for Staff Area

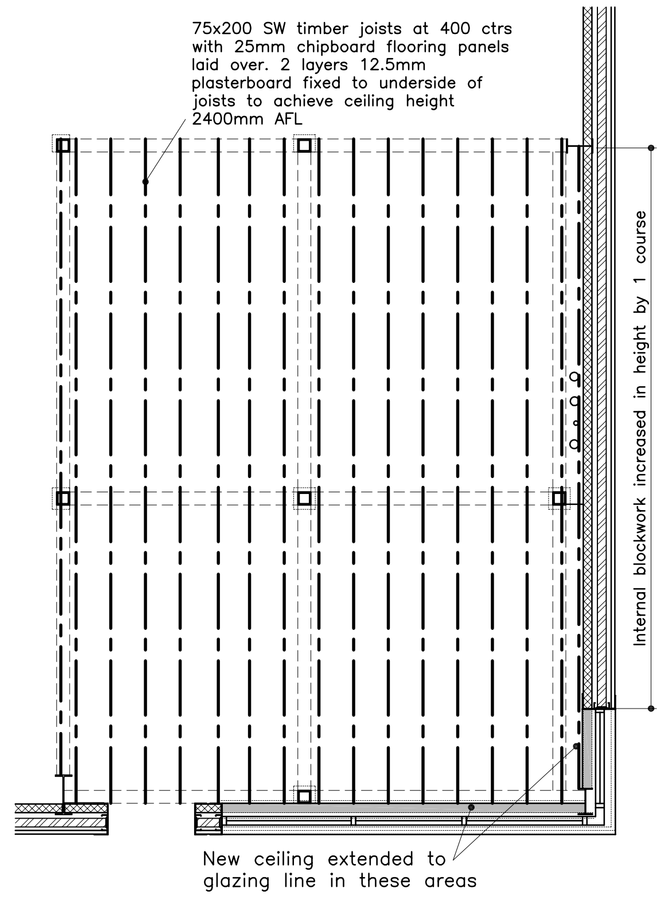

Joist Layout for Staff Area

FINISHES

WALLS	– 140mm fair faced blockwork walls, vinyl silk emusioned
FLOORS	– Existing concrete floor dust sealed
CEILINGS	– Plasterboard, taped and jointed and painted – White matt emulsion
ARCHITRAVES	– 69 x 13mm splayed and rounded. Primer, one coat undercoat and two coats of gloss.
SKIRTINGS	– 96 x 13mm SW Bull nose skirting painted one coat of Primer, one coat undercoat and two coats of gloss.
DOORS	– Solid core doors gloss painted, with silver satin anodized ironmongery. Single oblong vision panel to D1 & D2

A	23.10.02	Fire Alarm call points added, fire alarm sounders added Water heaters reduced to 1No.

LOCATION
BECKTECH LTD
Plot 4B, Terminus Road
Chichester, West Sussex

DRAWING
Unit 2
General Layout

Date: Oct 2002 — Drawn By: AJG
Scale: 1:50 @ A1
Drawing No: 9463/BD-138 A

NASH & PARTNERS LIMITED
Station Approach Southgate Chichester
West Sussex PO19 8DA
Tel (01243) 815720 Fax (01243) 784419
Email. office@nashseaman.co.uk

NASH
- ARCHITECTS
- SURVEYORS
- PROJECT MANAGERS
- PROPERTY CONSULTANTS

CAD file name