DO NOT SCALE FROM THIS DRAWING EXCEPT FOR PLANNING PURPOSES. THE CONTRACTOR IS TO CHECK ALL DIMENSIONS AND LEVELS ON SITE BEFORE COMMENCING WORK AND NOTIFY THE ARCHITECT OF ANY DISCREPANCIES.

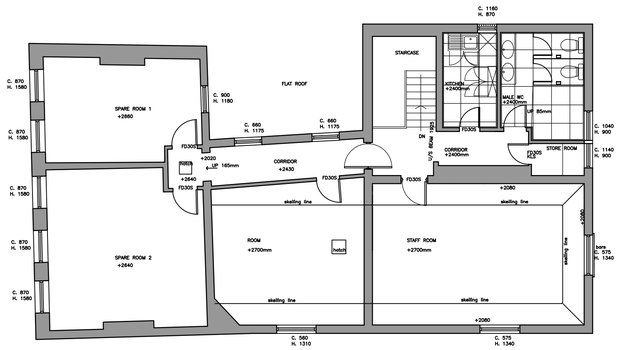

SECOND FLOOR PLAN

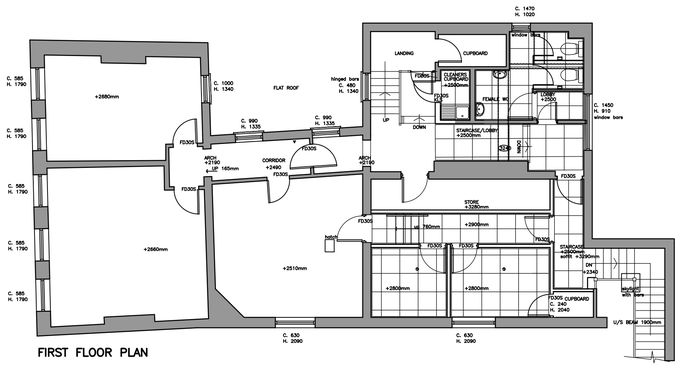

FIRST FLOOR PLAN

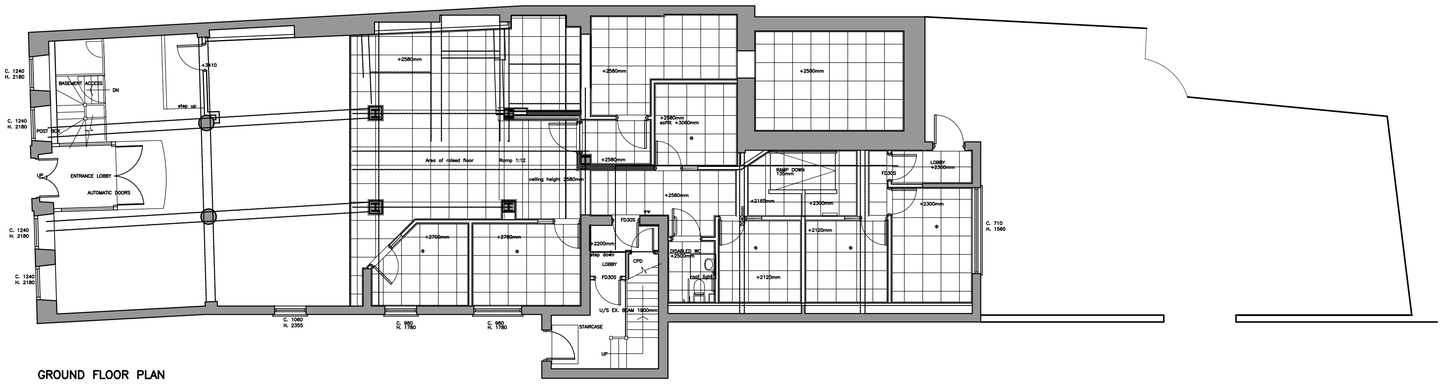

GROUND FLOOR PLAN

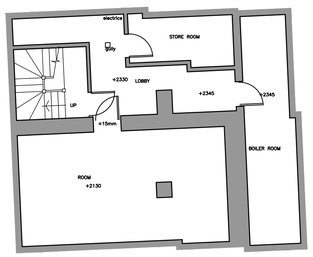

BASEMENT PLAN

REV.	DATE	DESCRIPTION
-	-	-
-	-	-
-	-	-
-	-	-
-	-	-
-	-	-
-	-	-
-	-	-
-	-	-

PROJECT

21 East Street
Chichester
PO19 1HP

TITLE

Existing Plans
Cellar, Ground Floor
First and Second Floor

JOHN D CLARKE ARCHITECTS

The Stables, Suite 2, 25 South Street, Eastbourne, BN21 4UP
Telephone: 01323 411506 admin@jdcarchitects.co.uk www.jdcarchitects.co.uk

SCALE	DRAWING No.	DRAWN BY
1:100	11499/01 Existing Plans	A.P.D.
DATE 25-03-2026	REVISION -	Original Paper Size A1